


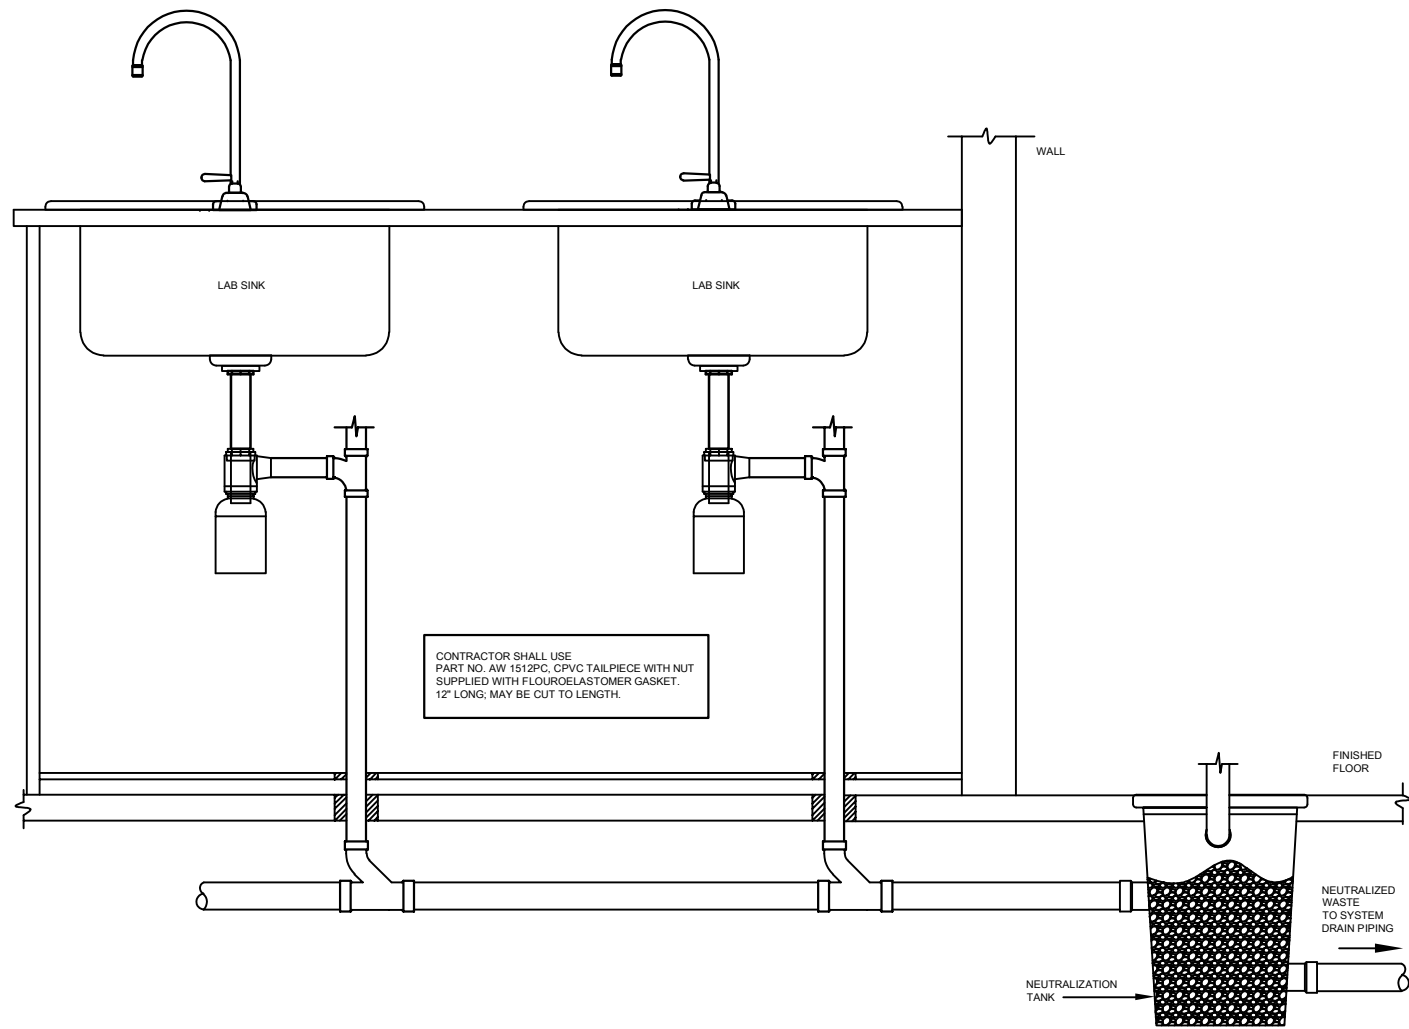

04/21/21

NOTICE: THE INFORMATION ON THIS PAGE PROVIDES GENERAL GUIDELINES. IT SHE USED ONLY AS A REFERENCE AND NOT AS A GUARANTEE OF PERFORMANCE. SPECIFIC INSTALLATION INSTRUCTIONS AND TECHNIQUES MAY BE REQUIRED AS A RESULT OF LOCAL PLUMBING AND BUILDING CODES, ENGINEERING SPECIFICATIONS AND INSTRUCTIONS.

CPF-30

LAB SINK TO
NEUTRALIZING TANK
DETAIL

CHARLOTTE
PIPE AND FOUNDRY COMPANY